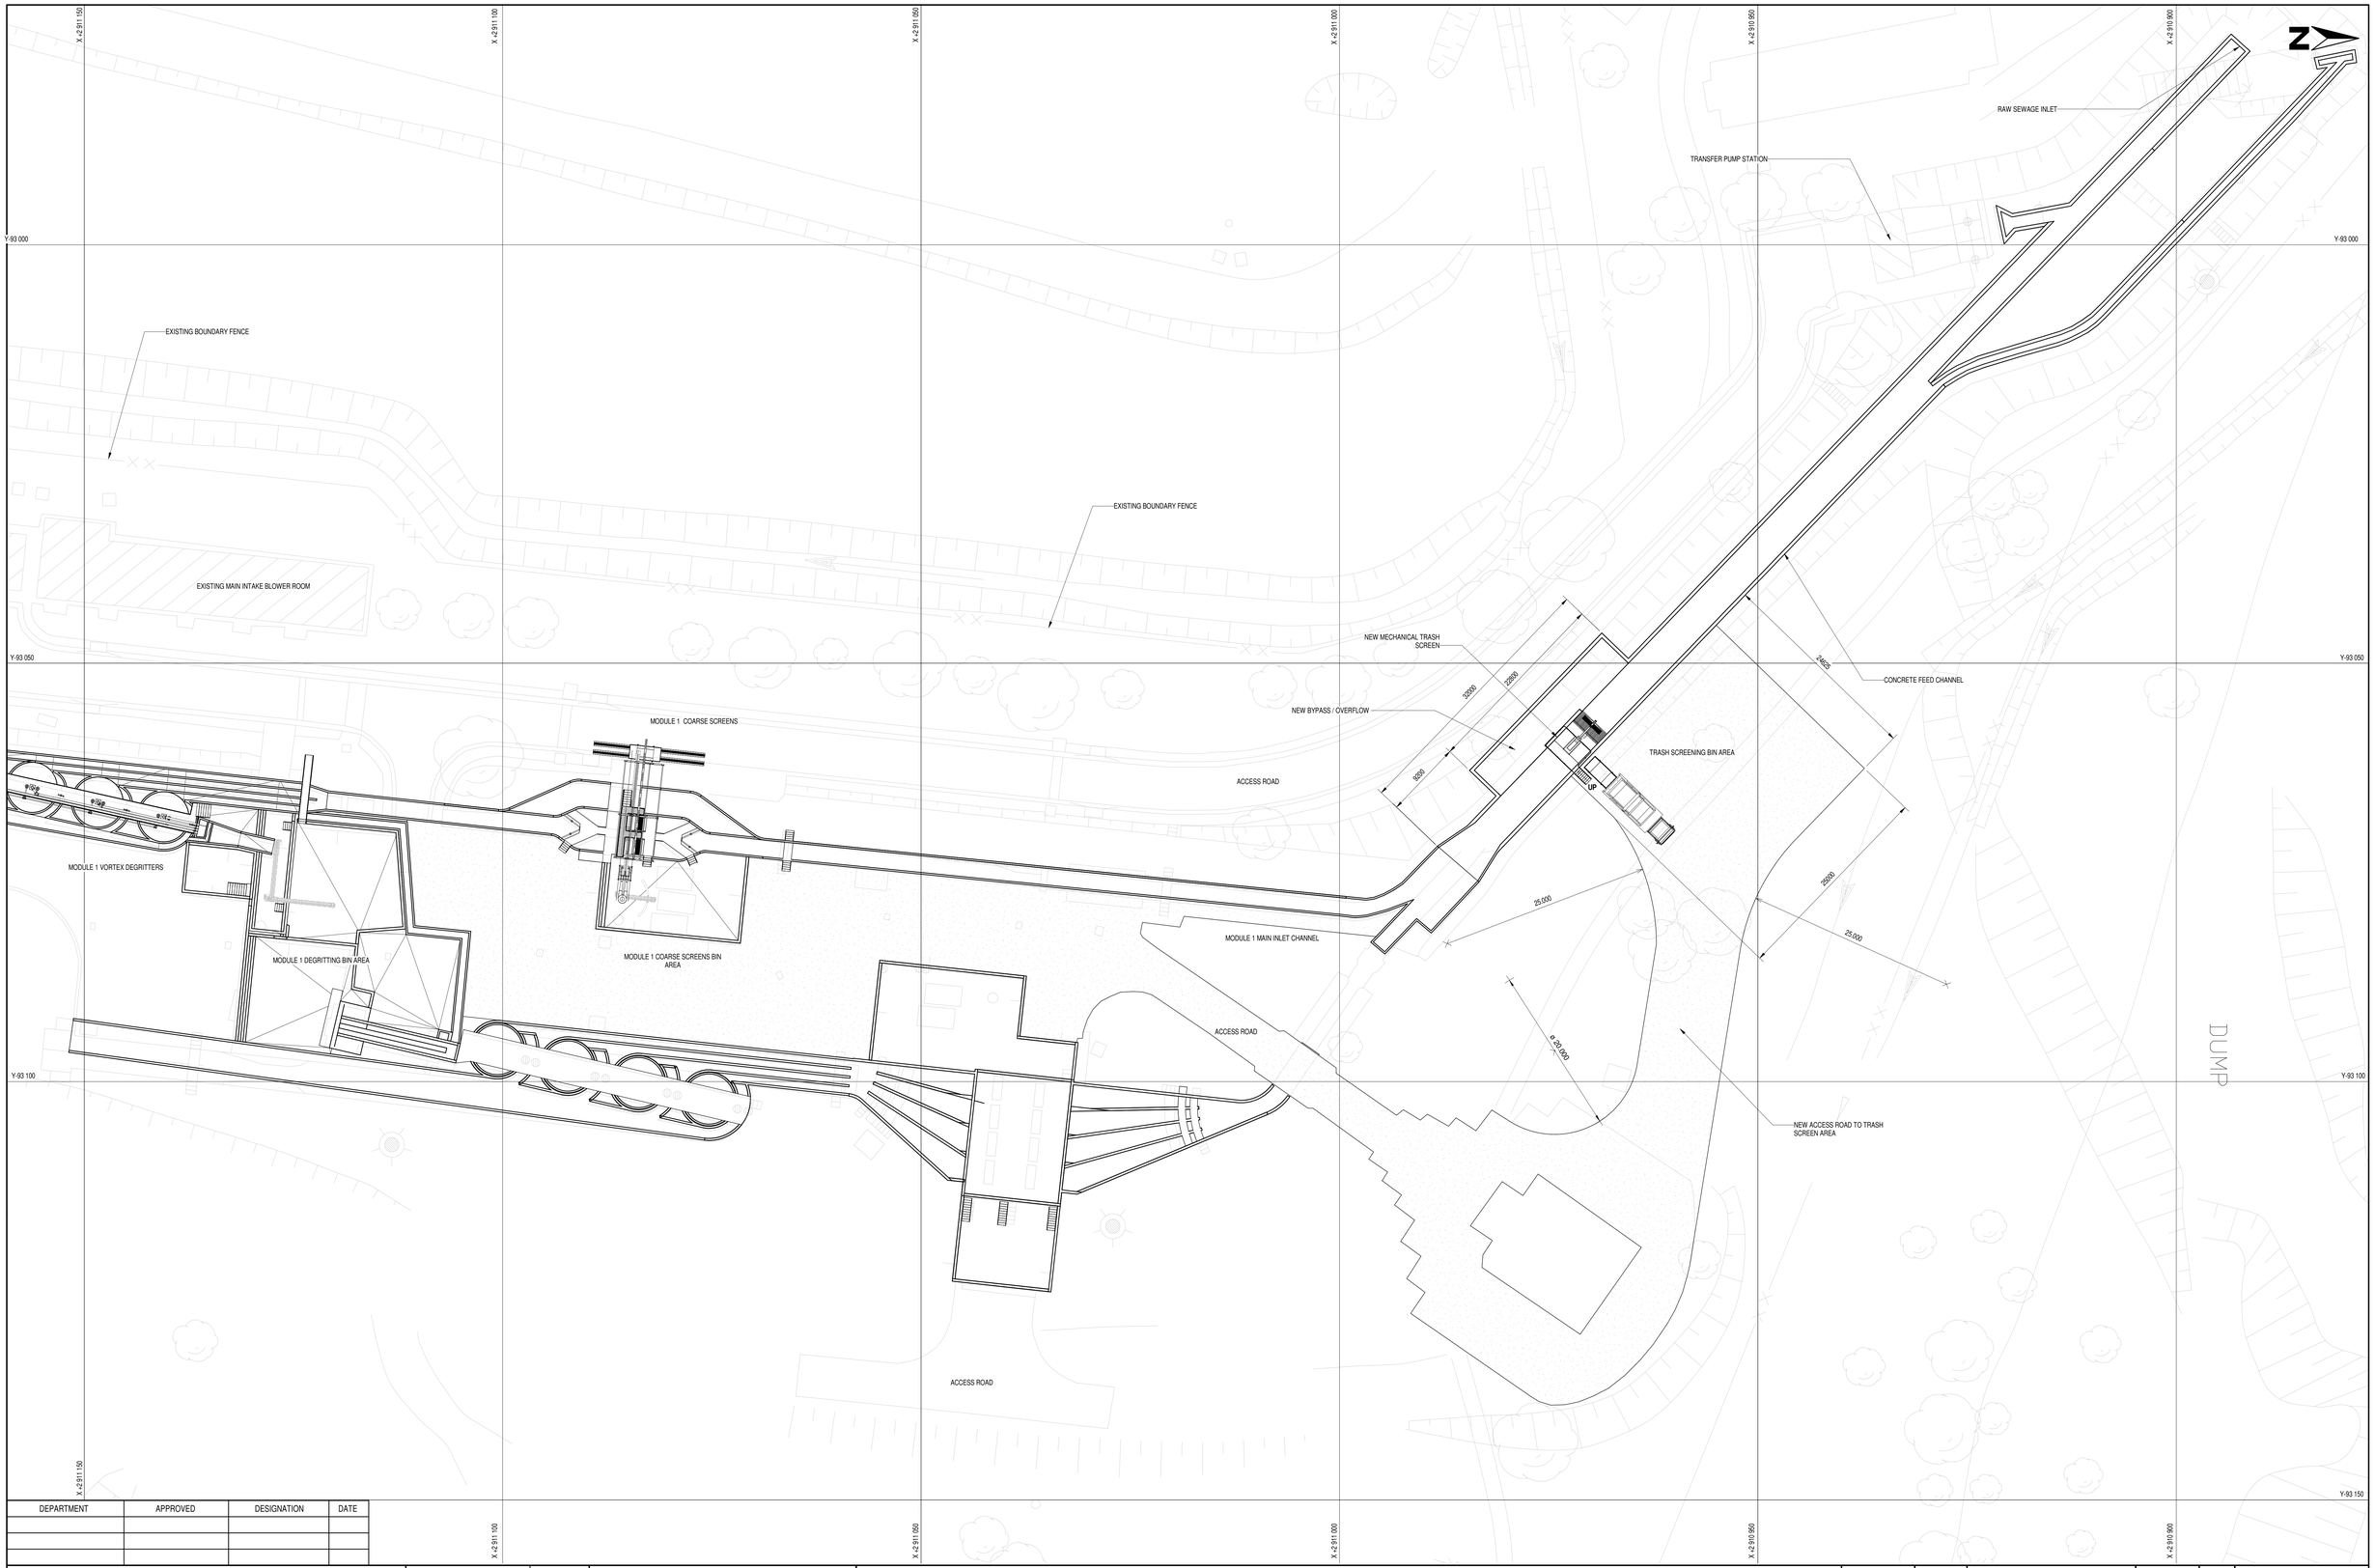

DEPARTMENT	APPROVED	DESIGNATION	DATE

CONSULTING ENGINEERS

ZITHOLELE CONSULTING

ZITHOLELE
P.O.BOX 6002
HALFWAY HOUSE
1685
TEL. 011-254 4800
FAX. 011-805 2100
EMAIL mail@zitholele.co.za

SURVEYED	
DESIGNED	N.G
DRAWN	D.P
CHECKED	N.G
SERVICES CHECKED	
GEOTECHNICAL INVESTIGATION	
SERVITUDES	
APPROVED	
Pr. Eng. No.	
DATE	

JOHANNESBURG WATER (SOC) LTD

Johannesburg Water

17 HARRISON STREET
MARSHALLTOWN
2107

TEL: (011) 688 1400
FAX: (011) 688 1529

CITY OF JOHANNESBURG

BUSHKOPPIE WASTE WATER TREATMENT WORKS

INFRASTRUCTURE RENEWAL PLAN

HEAD OF WORKS

MECHANICAL TRASH SCREEN

GENERAL ARRANGEMENT

DESIGN MANAGER

DATE

SCALE: 1:250

AMENDMENTS	APPROVED	DATE
P00 ISSUED FOR REVIEW	J.H.S	18-01-2019

DRAWING NUMBER

JW NUMBER

CONSULTANT'S NUMBER: 18056-73-03-110

FILE NUMBER: P 0 0

Z:\Projects\18056 - BK Infras Renewal Plan\7 Drawings\73 Civil\03 Head Of Works\18056-73-03-110 P00 MECHANICAL TRASH SCREEN.rvt